I-95 EXPRESS TOLL LANES (ETL) NORTHBOUND EXTENSION

INTERSTATE 95

I-95 ETL NORTHBOUND EXTENSION TO MD 152

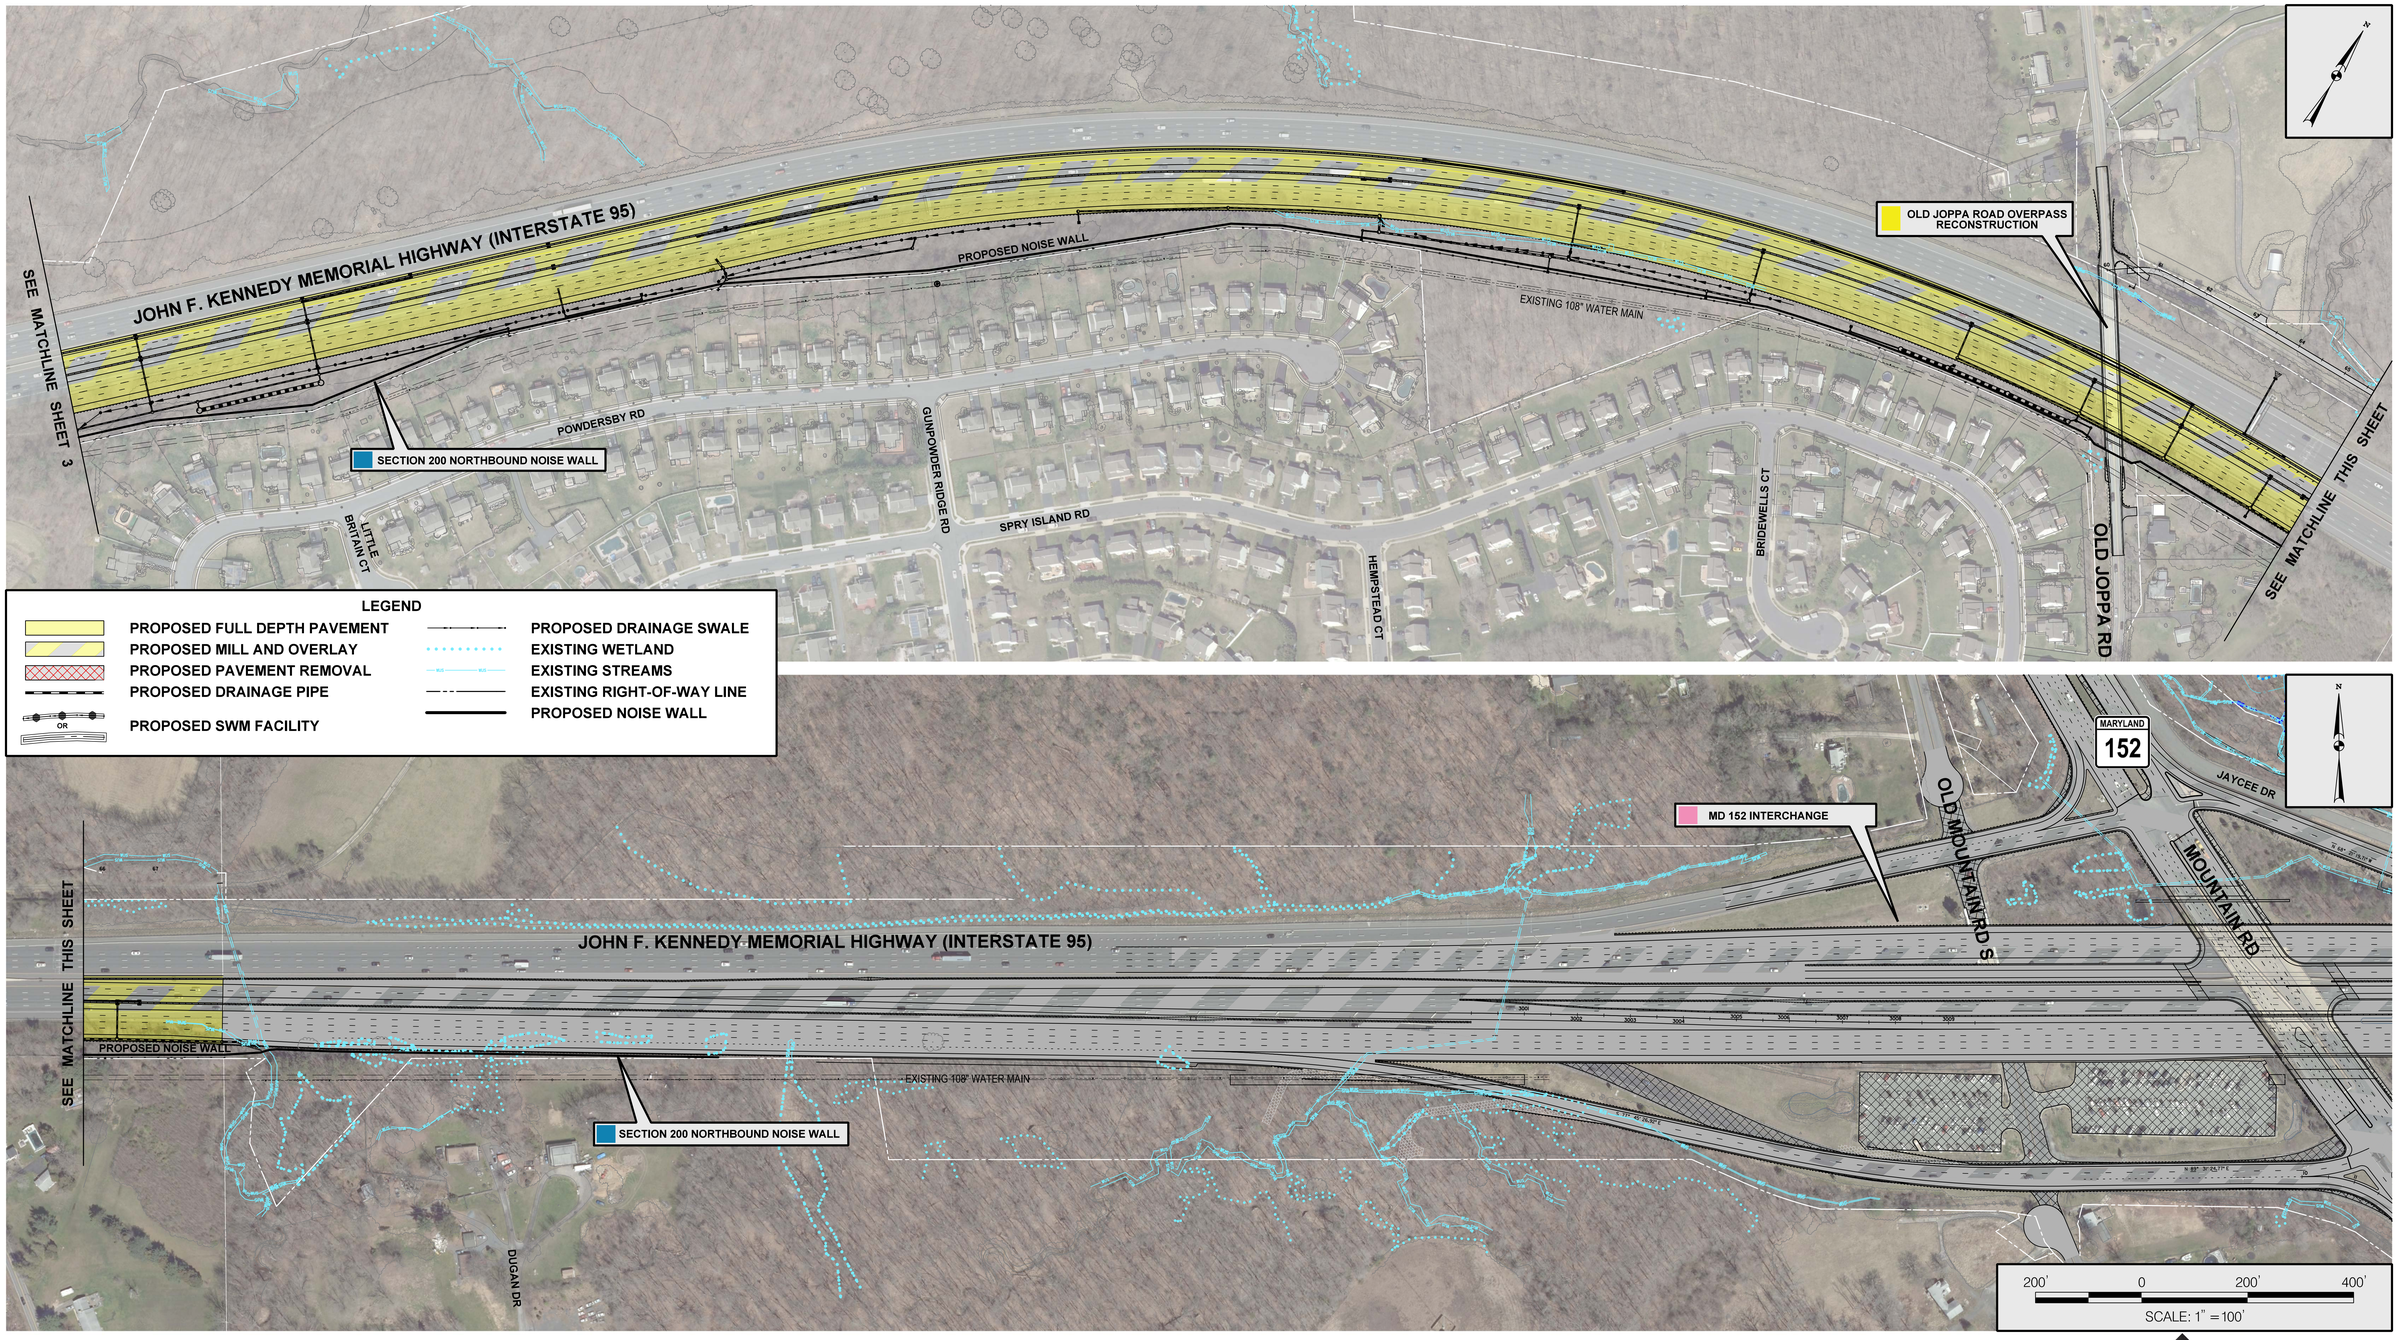

SHEET 4 OF 4

Maryland Transportation Authority

MDTA

TRAFFIC RELIEF PLAN